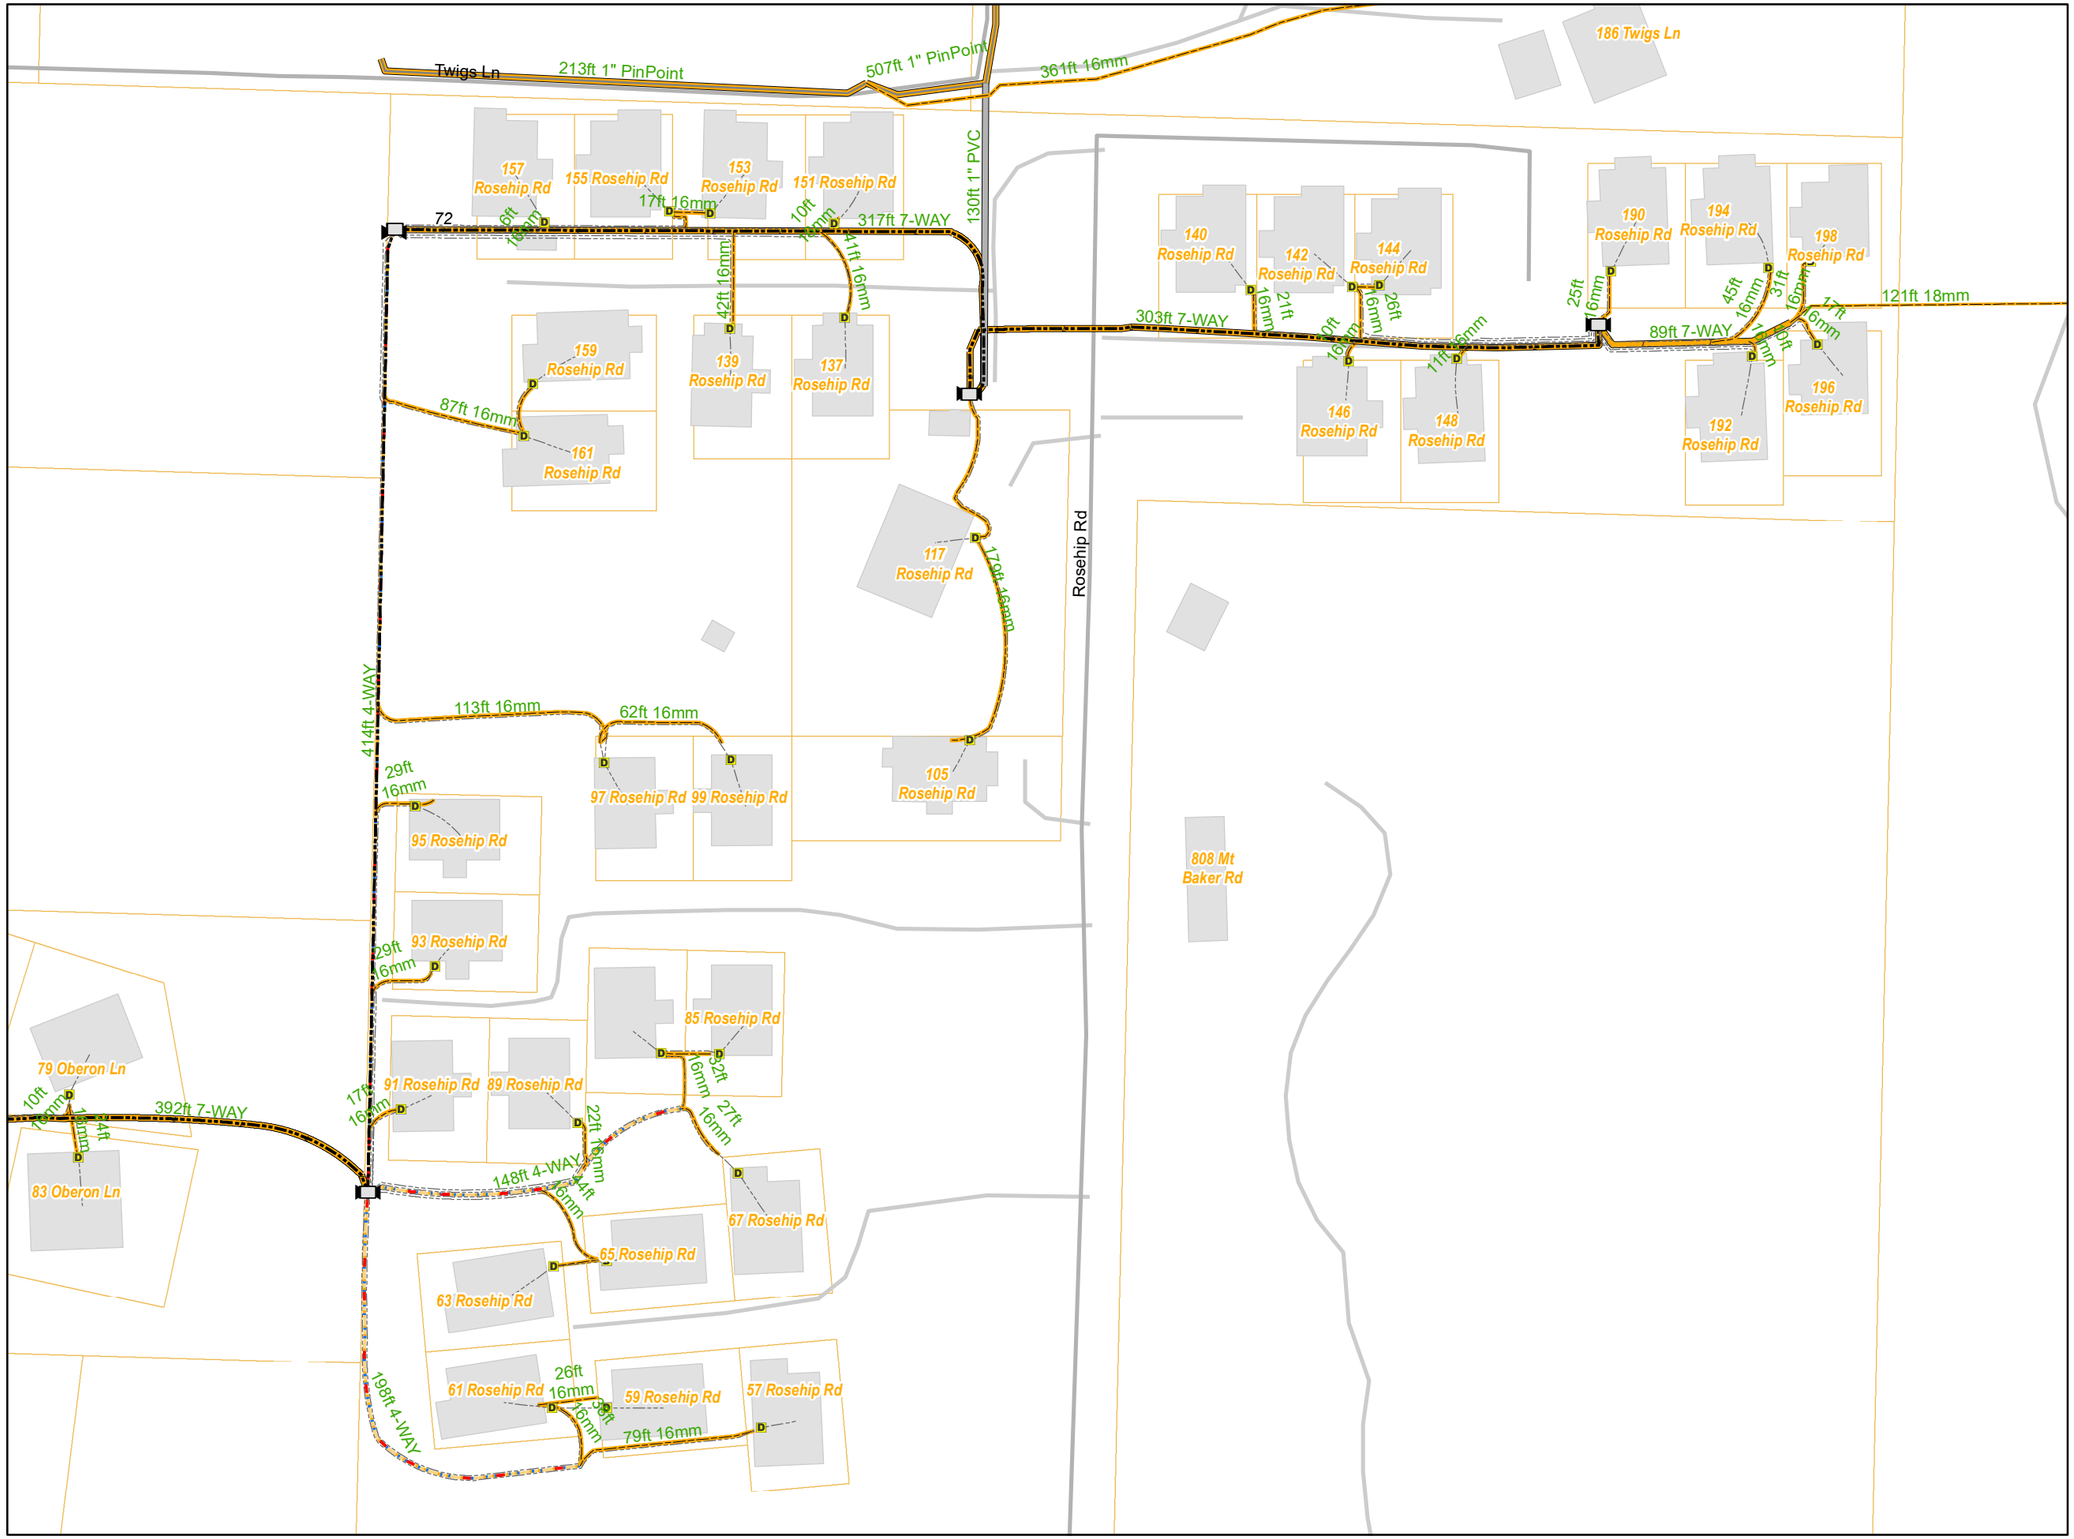

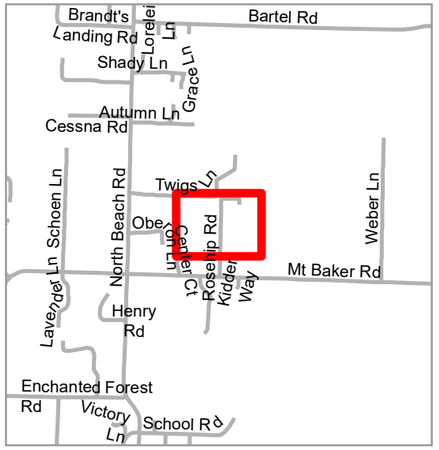

Legend

Fiber Optic Cable

- Overhead, Distribution
- Underground, Distribution
- Overhead, Non-Distributable
- Underground, Non-Distributable
- Overhead, Drop
- Underground, Drop
- Submarine, Non-Distributable

Existing Conduit

- 1" PVC
- 1" PinPoint
- 16mm
- 18mm
- 2" FO
- 2" FO CL
- 2" PVC
- 2" Pinpoint
- 3" PVC
- 3-WAY
- 3/4" PVC
- 4" PVC
- 4-WAY
- 7-WAY
- CC-2 PWR

SplicePoint

SubType

- Standard
- Mid-Entry
- Demarc

PatchLocation

- PatchLocation

Road_Centerlines

- Road_Centerlines
- Driveways

Building

- Building

Shorelines

- Shorelines

Parcels

- Parcels

N
W
E
S

Island: Orcas	Project: Wild Rose Meadow Final Installation	Date: 12/27/2019

ROCKISLAND